1. Do not scale off this drawing - use figured dimensions only. All dimensions shown are to structural wall face i.e. do not include plaster/plasterboard. All dimensions to be checked before starting work.
2. To be read in conjunction with CG Fry Materials Schedule, CG Fry Construction Specification, CG Fry Construction details, Structural Engineers drawings, services drawings, Floor manufacturers drawings, Roof truss drawings, kitchen and wardrobe suppliers drawings.

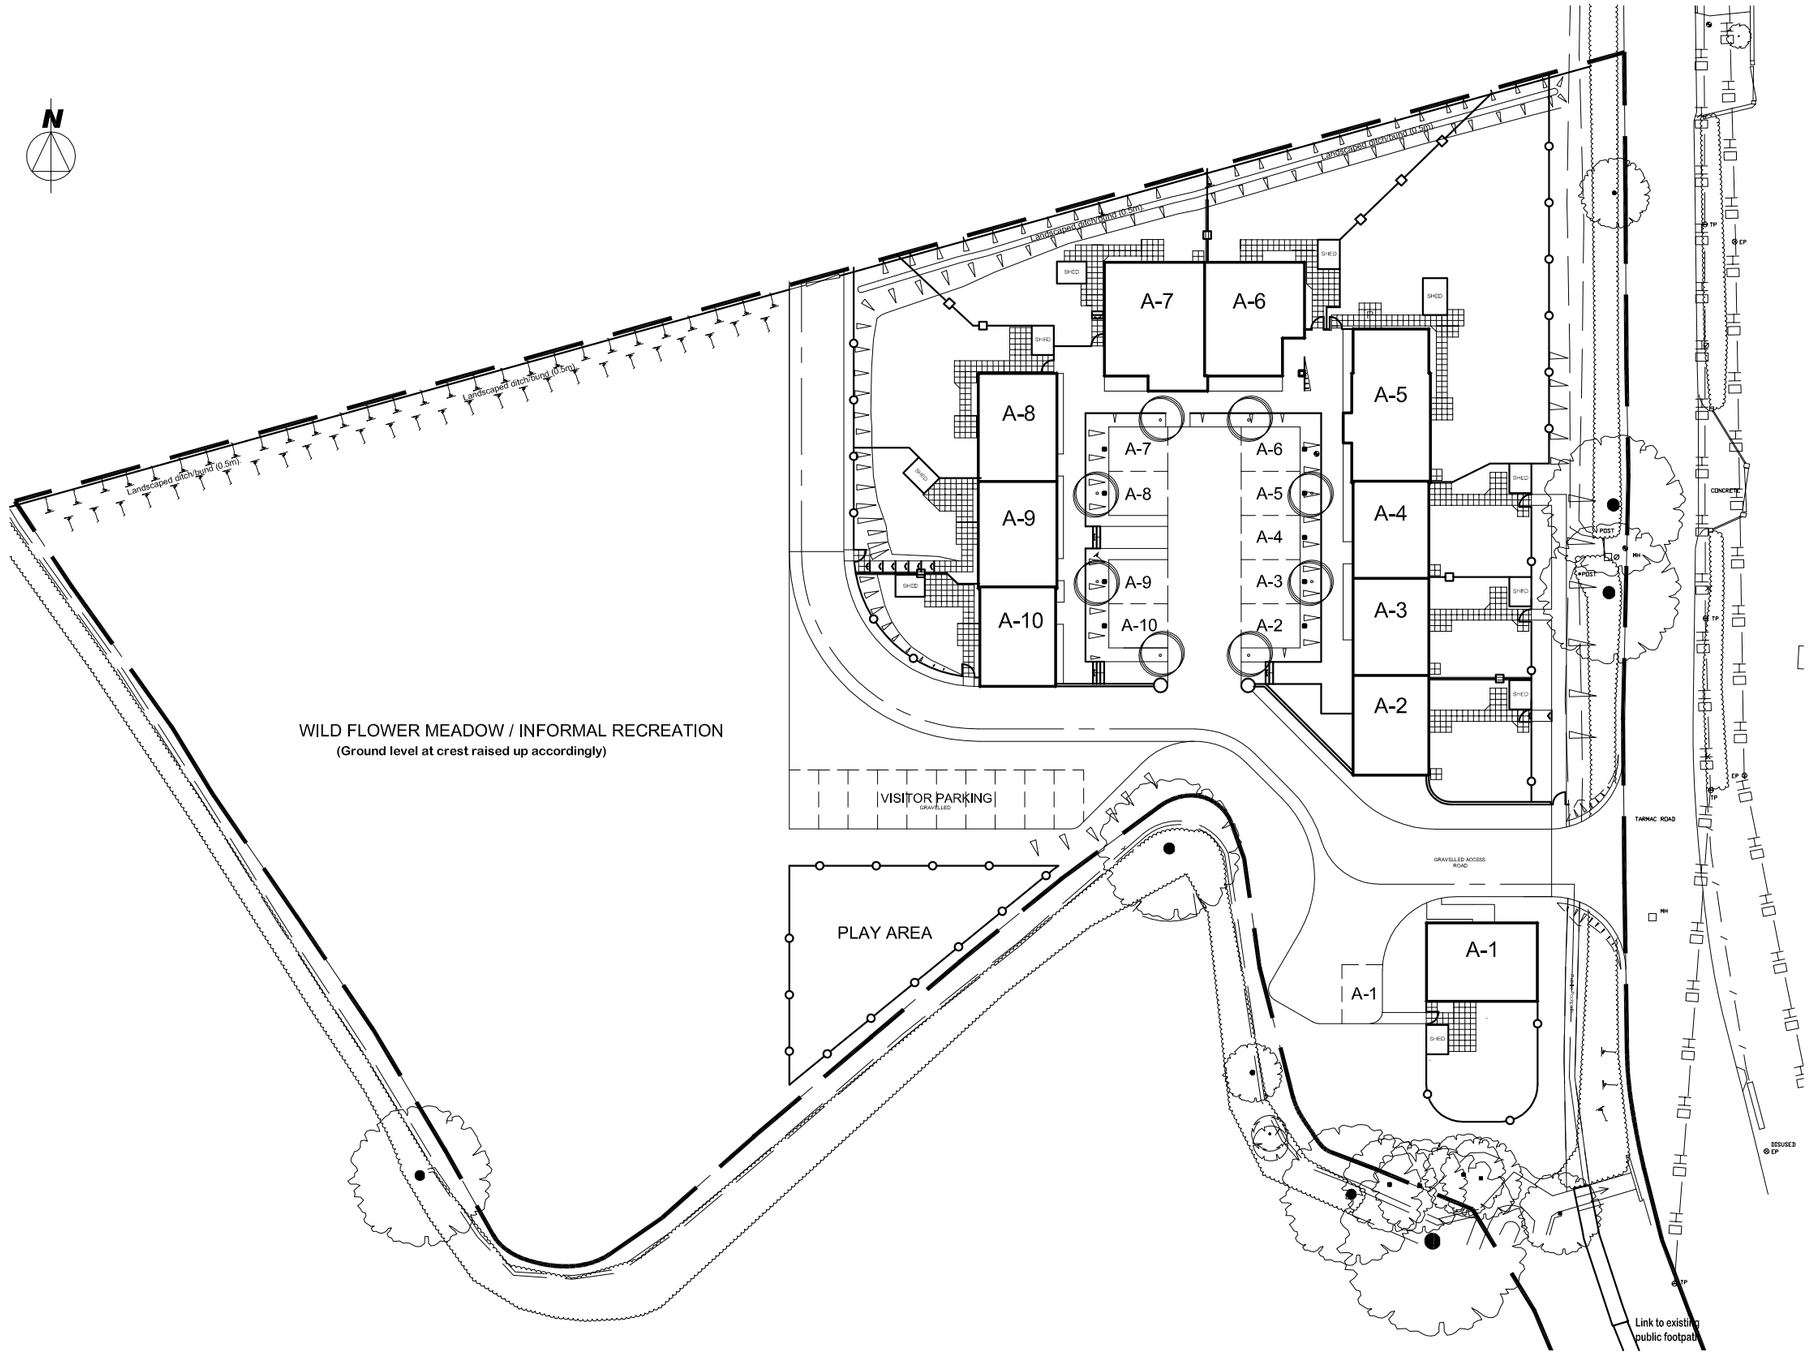

C.G. FRY & SON
BUILDERS
In harmony with our heritage
C. G. Fry & Son Ltd, Upton Cheney Dorchester Dorset DT2 9AW
Telephone: 01308 482000
Fax: 01308 482249 e-mail: eugene@cgfry.co.uk website: www.cgfry.co.uk

Copyright CG Fry and Son Ltd

Rev No	Description	Rev date

Job: LYDDEN MEADOW, BUCKLAND NEWTON	Drawing Number: DP-001		Revision: -
Drawing: DEVELOPMENT PLAN	Date: Feb 2011	Drawn: AT	Plot Number: -
	Scale: 1:500 at A3 size		